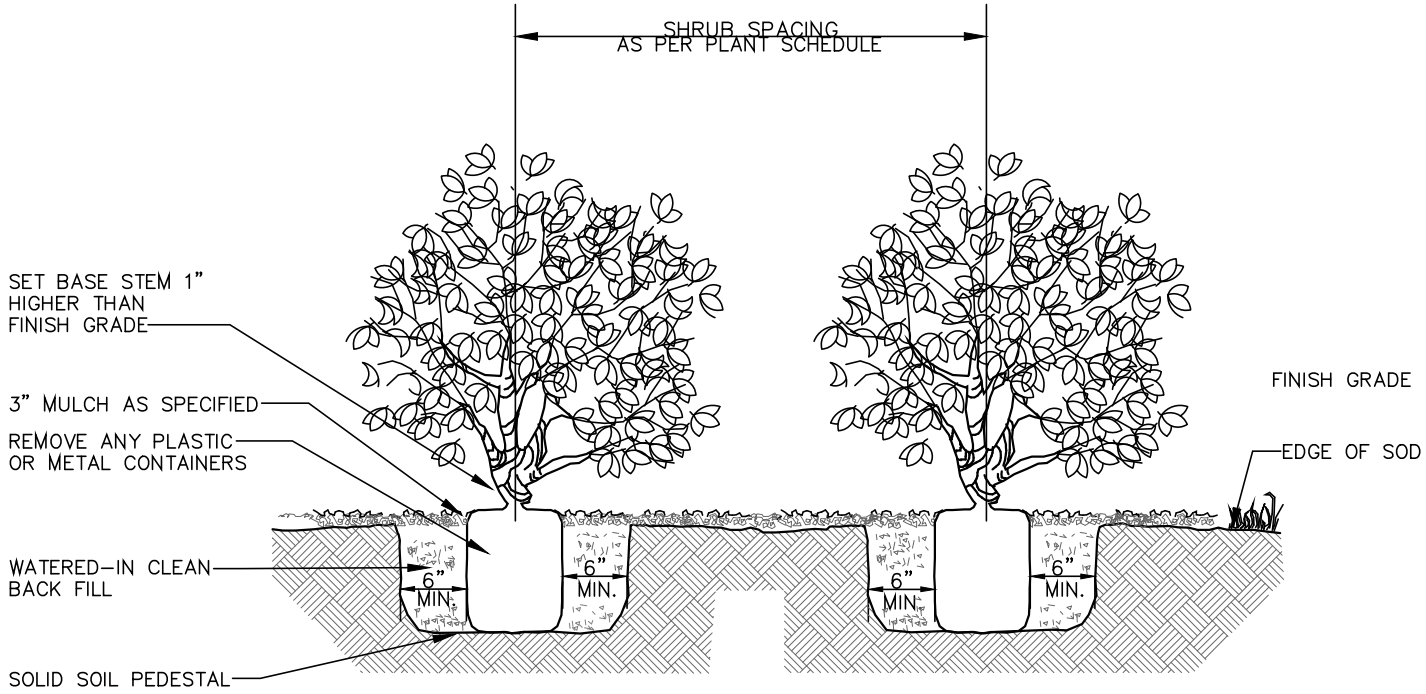

LANDSCAPE STANDARDS

REVISIONS	
BY	DATE
TCW	APRIL2010

URBAN FORESTRY
CITY OF POMPANO BEACH

SCALE: N.T.S.

SHRUB PLANTING DETAIL

APPROVED BY:

URBAN FORESTER

DATE: APRIL 2010
DWG. NO.
200-1